AREA CALCULATIONS	
FLOOR	AREA
BASEMENT	5,353 S.F.
FIRST FLOOR	5,183 S.F.
SECOND FLOOR	* 5,161 S.F.
TOTAL	15,697 S.F.

* SECOND FLOOR AREA CONSISTS OF 1,374 SF OPEN AIR ATRIUM AND 3,787 SF USABLE AREA

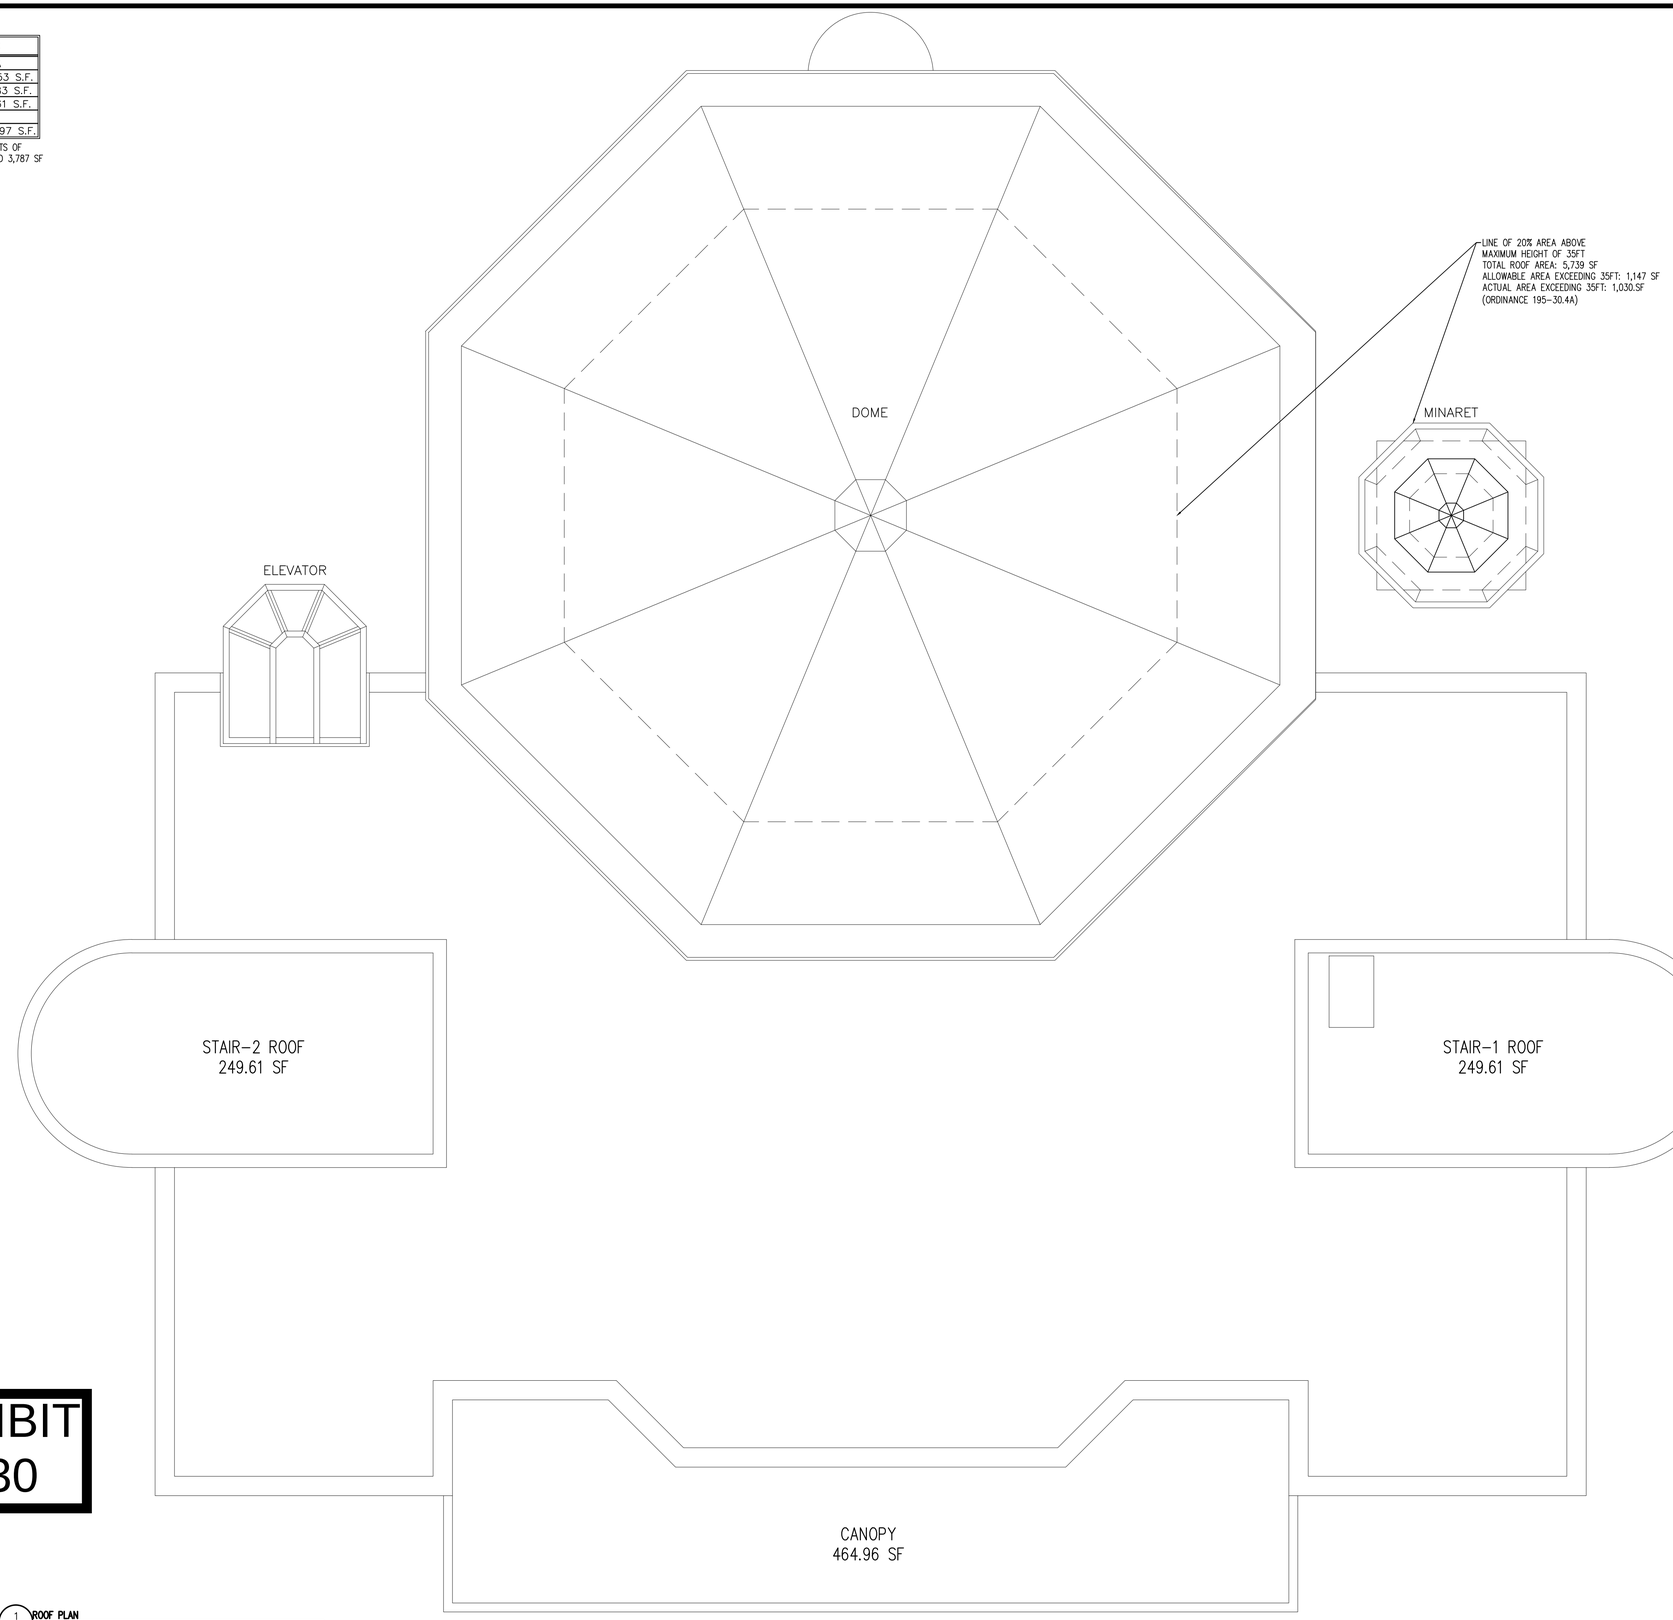

EXHIBIT
A-30

NOTE: HVAC EQUIPMENT WILL BE ON GROUND

1 / A-103 ROOF PLAN
SCALE: 1/4" = 1'-0"

HERITAGE MADISON ARCHITECTURE, LLC.
Architecture Design Interiors
1171 Madison Ave., Suite 201
Paterson, N.J. 07503
Tel: (973) 689 8780
Fax: (862) 239 1888
admin@hmallc.net www.hmallc.net

SephAri
869 Maple Ave. Glen Rock, NJ 07452
T – 201 471 8272
sepharillc@gmail.com
DESIGN || CONSTRUCTION MANAGEMENT || CONSULTING

KEY MAP

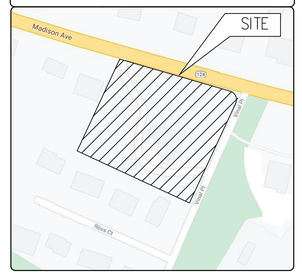

No:	Date:	Revision:

Project No: 20107-20230	Project: MADISON MOSQUE HOUSE OF WORSHIP 120 MADISON AVENUE MADISON, NJ 07940
Date: 3-18-21	Client: ------
Drawn By: J.A.	
Checked By: J.Y.A.	
Scale: As Noted	Drawing title: ROOF PLAN
Lot: 21	
Block: 3101	
Seal: Nassir Almukhtar, RA NJ Lic. # 16036 NY Lic. # 030342	Drawing No: A-103

© Heritage Madison Architecture, LLC