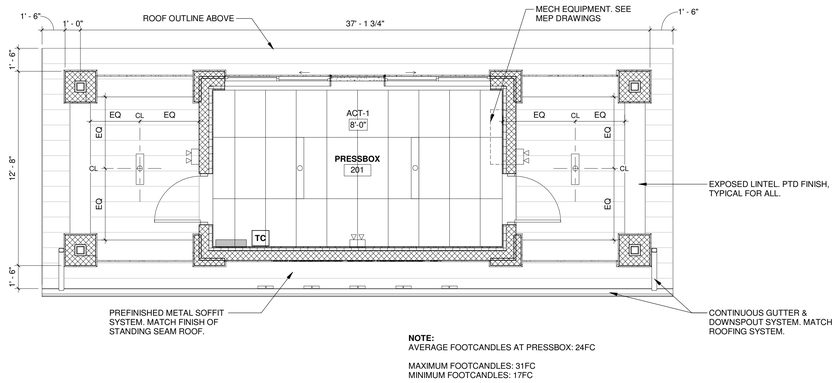

NOTE:
AVERAGE FOOTCANDLES AT PRESSBOX: 24FC

MAXIMUM FOOTCANDLES: 31FC
MINIMUM FOOTCANDLES: 17FC

6 ENLARGED PRESSBOX CEILING PLAN
1/4" = 1'-0"

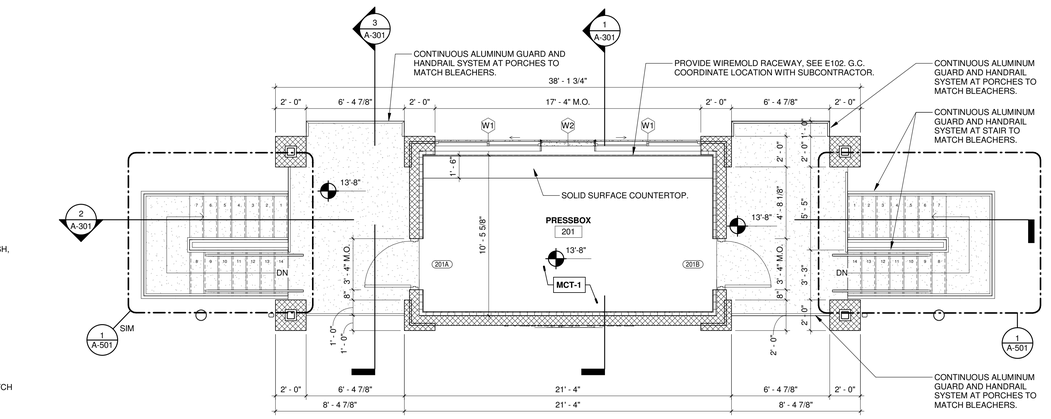

3 PRESSBOX ENLARGED PLAN
1/4" = 1'-0"

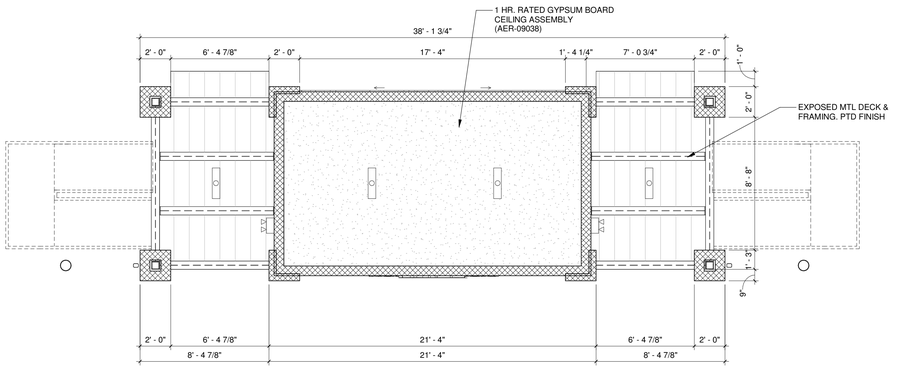

5 ENLARGED STORAGE CEILING PLAN
1/4" = 1'-0"

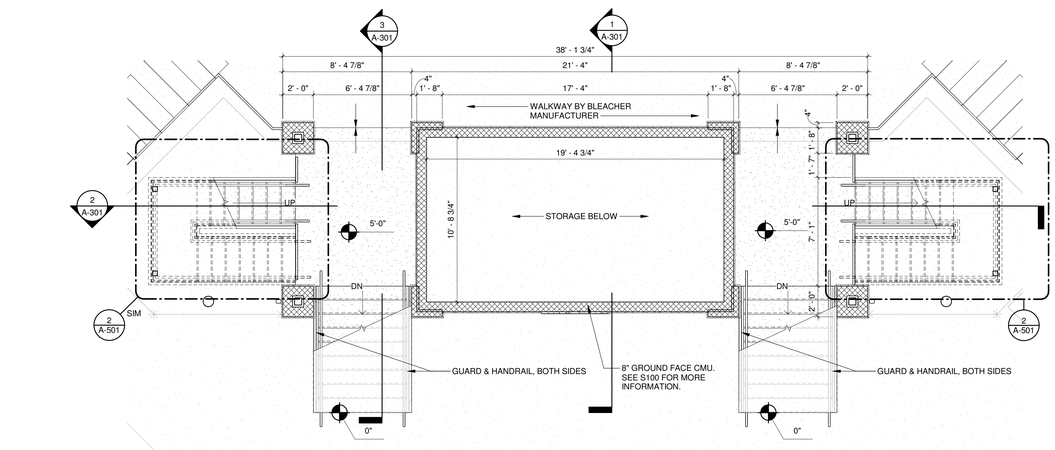

2 EVENT LEVEL ENLARGED PLAN
1/4" = 1'-0"

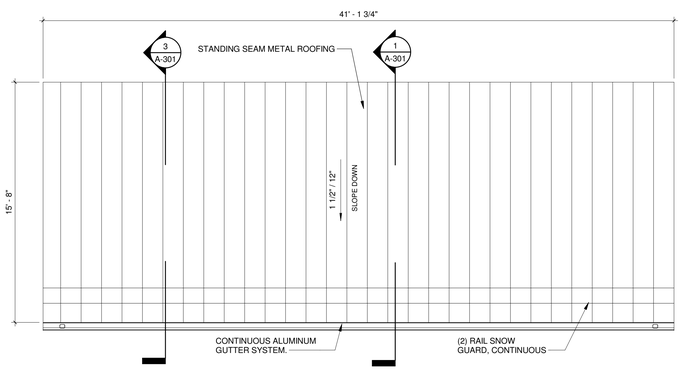

4 PRESSBOX ROOF PLAN
1/4" = 1'-0"

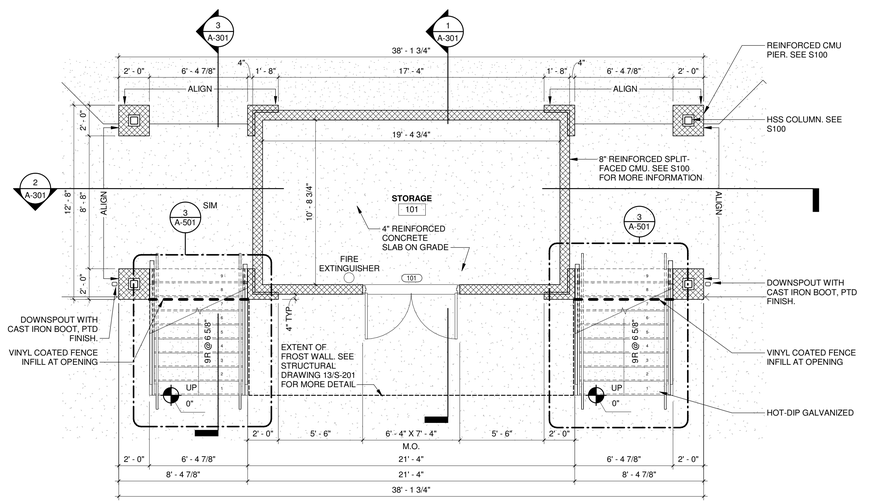

1 FIELD LEVEL ENLARGED PLAN
1/4" = 1'-0"

STATE OF NEW JERSEY
GEOFFREY L. GOGAN
21AI00865600
REGISTERED ARCHITECT

GEOFFREY L. GOGAN
Architect, Planner, A.I.A. NJ CERT 21AI00865600
6 KOLL STREET, STE A, MONROETON, N.J. 07940
E-MAIL: GOGAN@ATT.NET
OFF. (732) 747-1529
FAX (732) 972-2054

DERCK & EDSON EST 1940
CAMPUSES DOWNTOWNS ATHLETICS
33 SOUTH BROAD STREET, LITITZ PA 17543
301 N SPRING STREET, SUITE 203, BELLEFONTE PA 16823
WWW.DERCKANDEDSON.COM (717)569-3564

PRESSBOX FLOOR & ROOF PLANS, AND REFLECTED CEILING PLANS
AMENDED PRELIMINARY / FINAL SITE DEVELOPMENT PLAN

FAIRLEIGH DICKINSON ATHLETIC FIELDS
FAIRLEIGH DICKINSON UNIVERSITY
LOT 6, BLOCK 101 - ZONE: UNIVERSITY
284 ADDISON ROAD, FDU MADISON CAMPUS
MADISON BOROUGH, MORRIS COUNTY, NEW JERSEY

REVISIONS:

No.	DATE	DESCRIPTION OF CHANGES

DATE: 03/05/2020
PROJECT #: 19045O
DRAWN BY: JFV
PM: JLL
PIC: SBS

DRAWING NO.
A-101

4/16/2020 10:57:46 AM