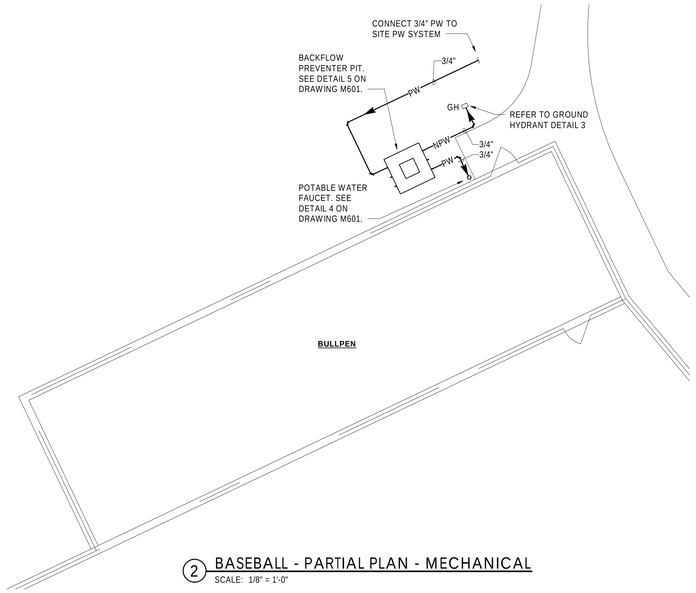

2 BASEBALL - PARTIAL PLAN - MECHANICAL
SCALE: 1/8" = 1'-0"

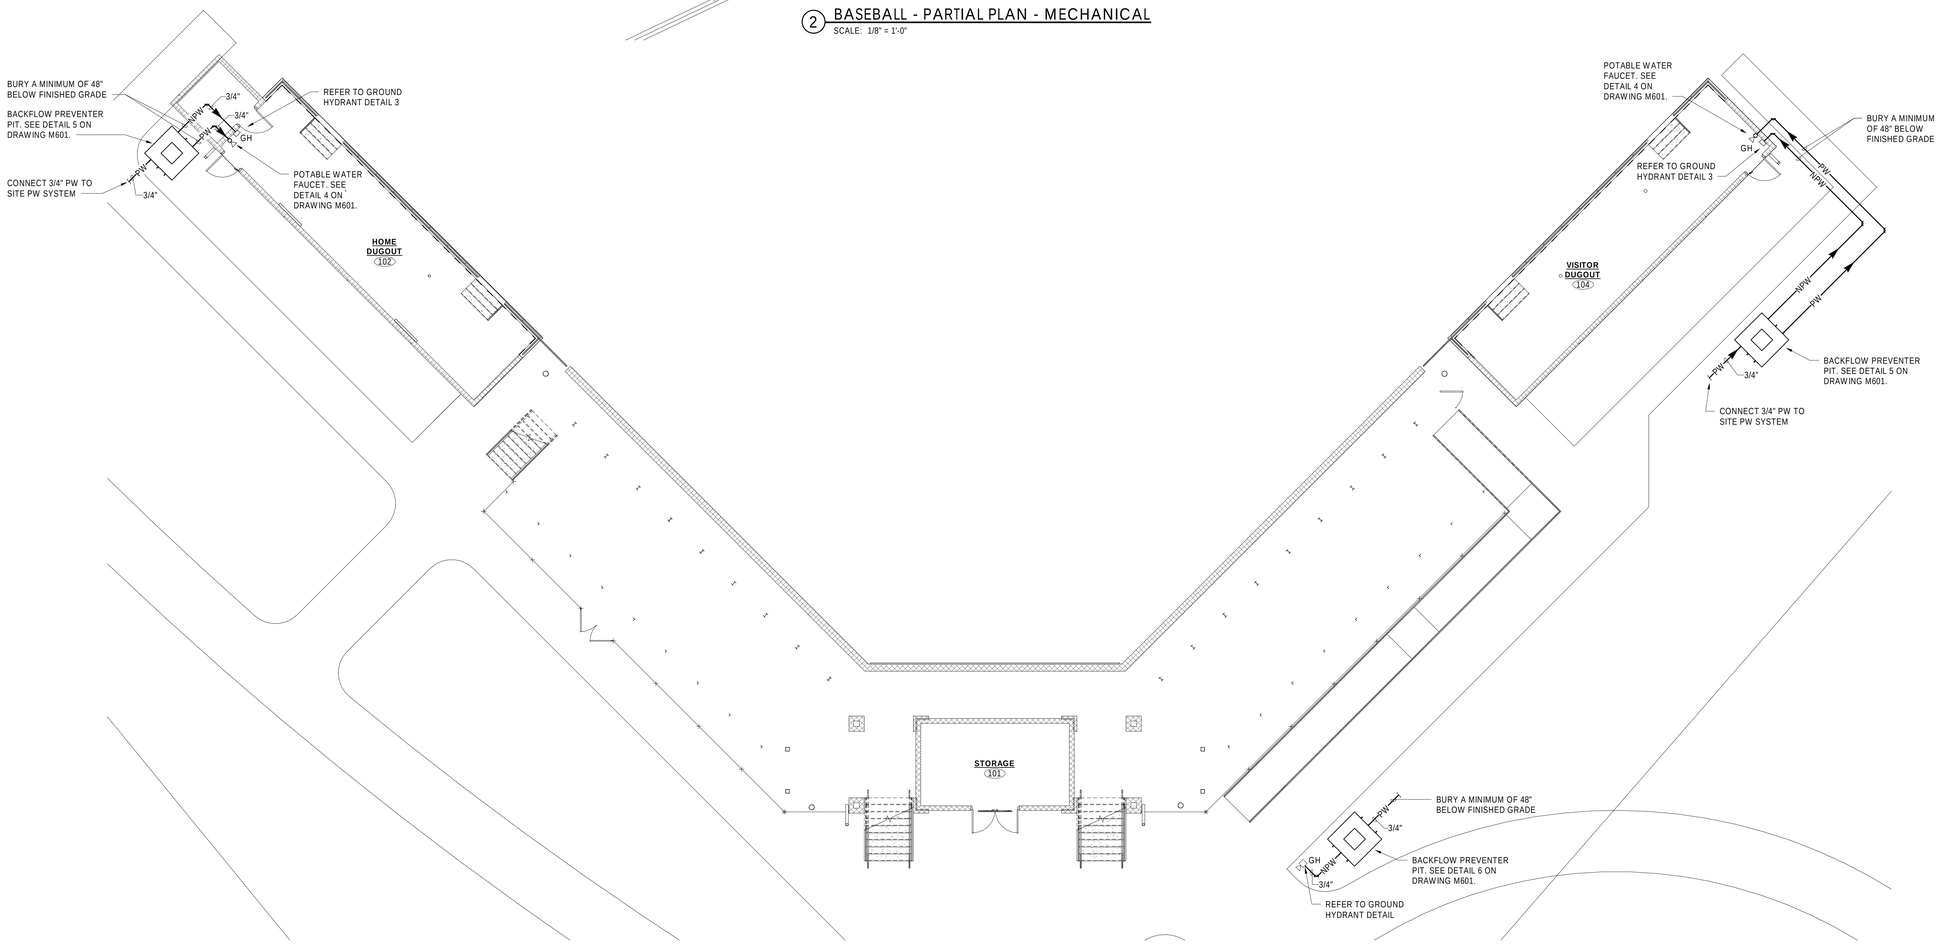

1 BASEBALL - FIELD LEVEL PLAN - MECHANICAL
SCALE: 1/8" = 1'-0"

NOT FOR CONSTRUCTION

PennsylvaniaOffice
1635 Prospect Road
York, PA 17402
717.755.1626

MarylandOffice
913 Ridgebrook Road
Sparks, MD 21152
443.633.1681

www.jdbengineering.com

jdb engineering, inc.

DERCK & EDSON
EST. 1960
CAMPUSES DOWNTOWNS ATHLETICS
33 SOUTH BROAD STREET, LITITZ PA 17543
301 N SPRING STREET, SUITE 203, BELLEFONTE, PA 16823
WWW.DERCKANDEDSON.COM (717)626-2004

FIELD LEVEL PLAN - MECHANICAL

AMENDED PRELIMINARY / FINAL SITE DEVELOPMENT PLAN

FAIRLEIGH DICKINSON ATHLETIC FIELDS

FAIRLEIGH DICKINSON UNIVERSITY
LOT 6 / BLOCK 101 - ZONE: UNIVERSITY
285 MADISON AVENUE, MADISON, NJ 07940
MADISON BOROUGH, MORRIS COUNTY, NEW JERSEY

REVISIONS:

No.	DATE	DESCRIPTION OF CHANGES

DATE: 02/05/2020
PROJECT #: 190450
DRAWN BY: DLF
P.M.: DPH
P/C: BEP

DRAWING NO.

M101

4/16/2020 10:55:56 AM