This drawing is the property of Brian Siegel Architects, and is not to be reproduced, copied or altered in whole or in part or used for any purpose without the approval of Brian Siegel Architects. This drawing is to be returned upon request.

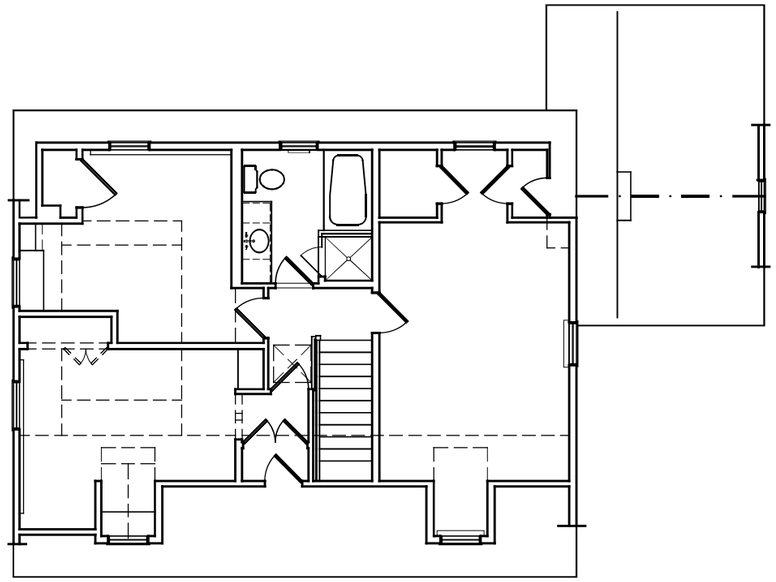

1 / A4 EXISTING SECOND FLOOR PLAN

SCALE: 1/8" = 1'-0"

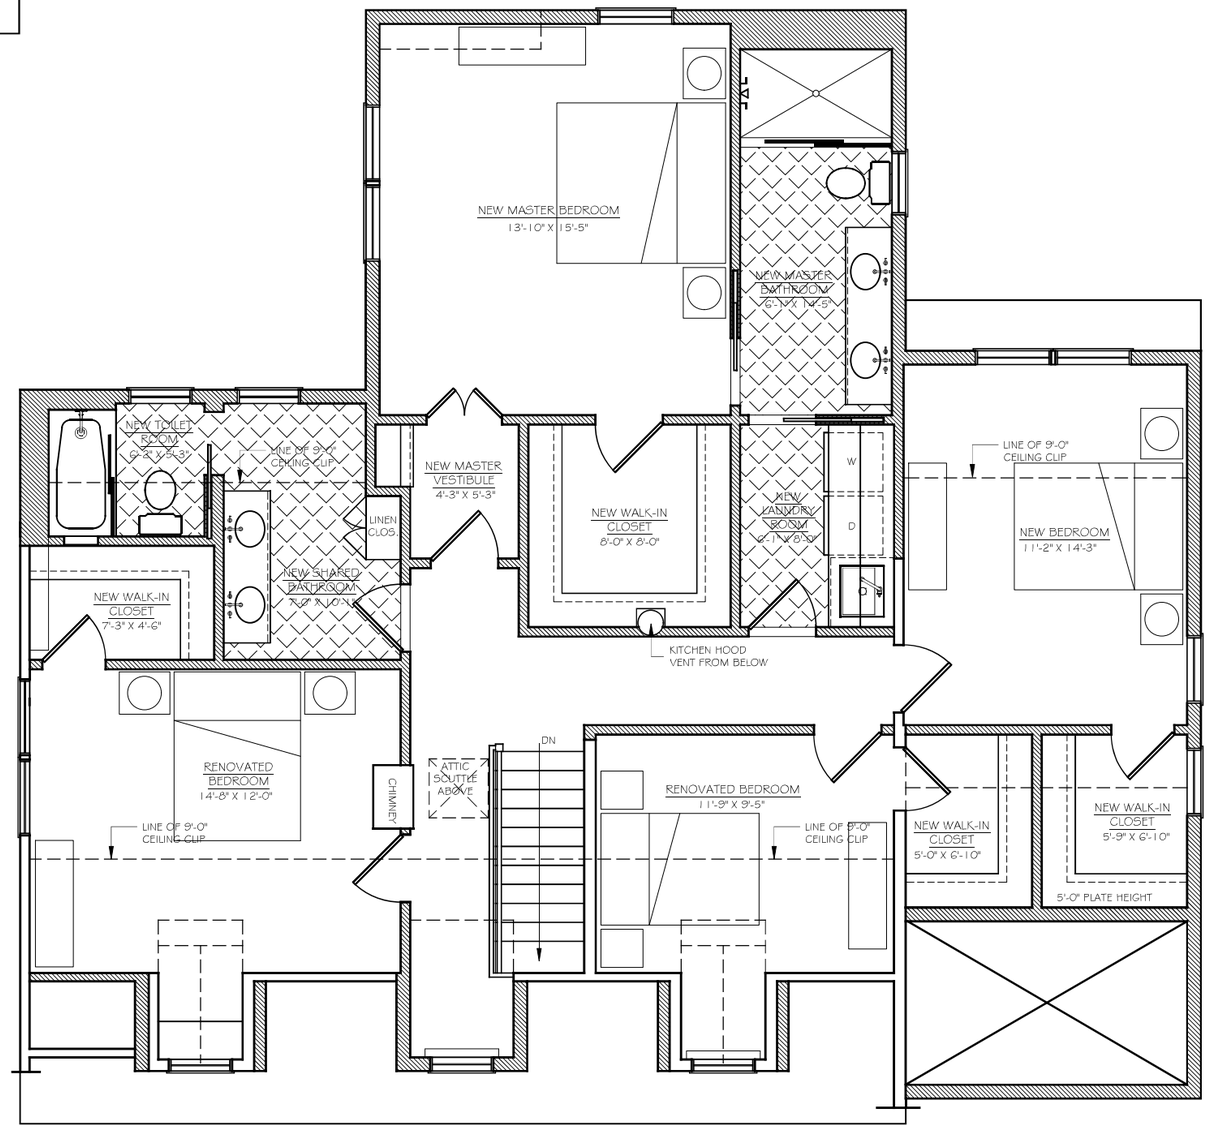


2 / A4 PROPOSED SECOND FLOOR PLAN

SCALE: 1/4" = 1'-0"

BRIAN SIEGEL ARCHITECTS

Brian Siegel / Dan Valvano / Tom Bijak

SPERANZA RESIDENCE

16 ROSE AVENUE MADISON, NJ 07940

BRIAN SIEGEL ARCHITECTS

262 MAIN STREET CHATHAM, NJ 07928

PHONE: 973-635-3621

BRIANSIEGELARCHITECTS.COM

**DATE / STATUS:**

| | |
|---|---|
| FIELD MEASURING: | 2019-06-07 |
| EXISTING CONDITIONS: | 2019-06-21 |
| DD DESIGN: | 2019-11-21 |
| DD DESIGN UPDATES: | 2019-12-23 |
| UPDATED ZONING: | 2020-01-02 |
| UPDATED DRAWINGS: | 2020-02-19 |
| BOA APPLICATION SET: | 2020-03-20 |
| DRAWN BY: | BS. DV |

Brian R. Siegel, AIA

NJRA A1-11150

PROJECT NUMBER: 19-018