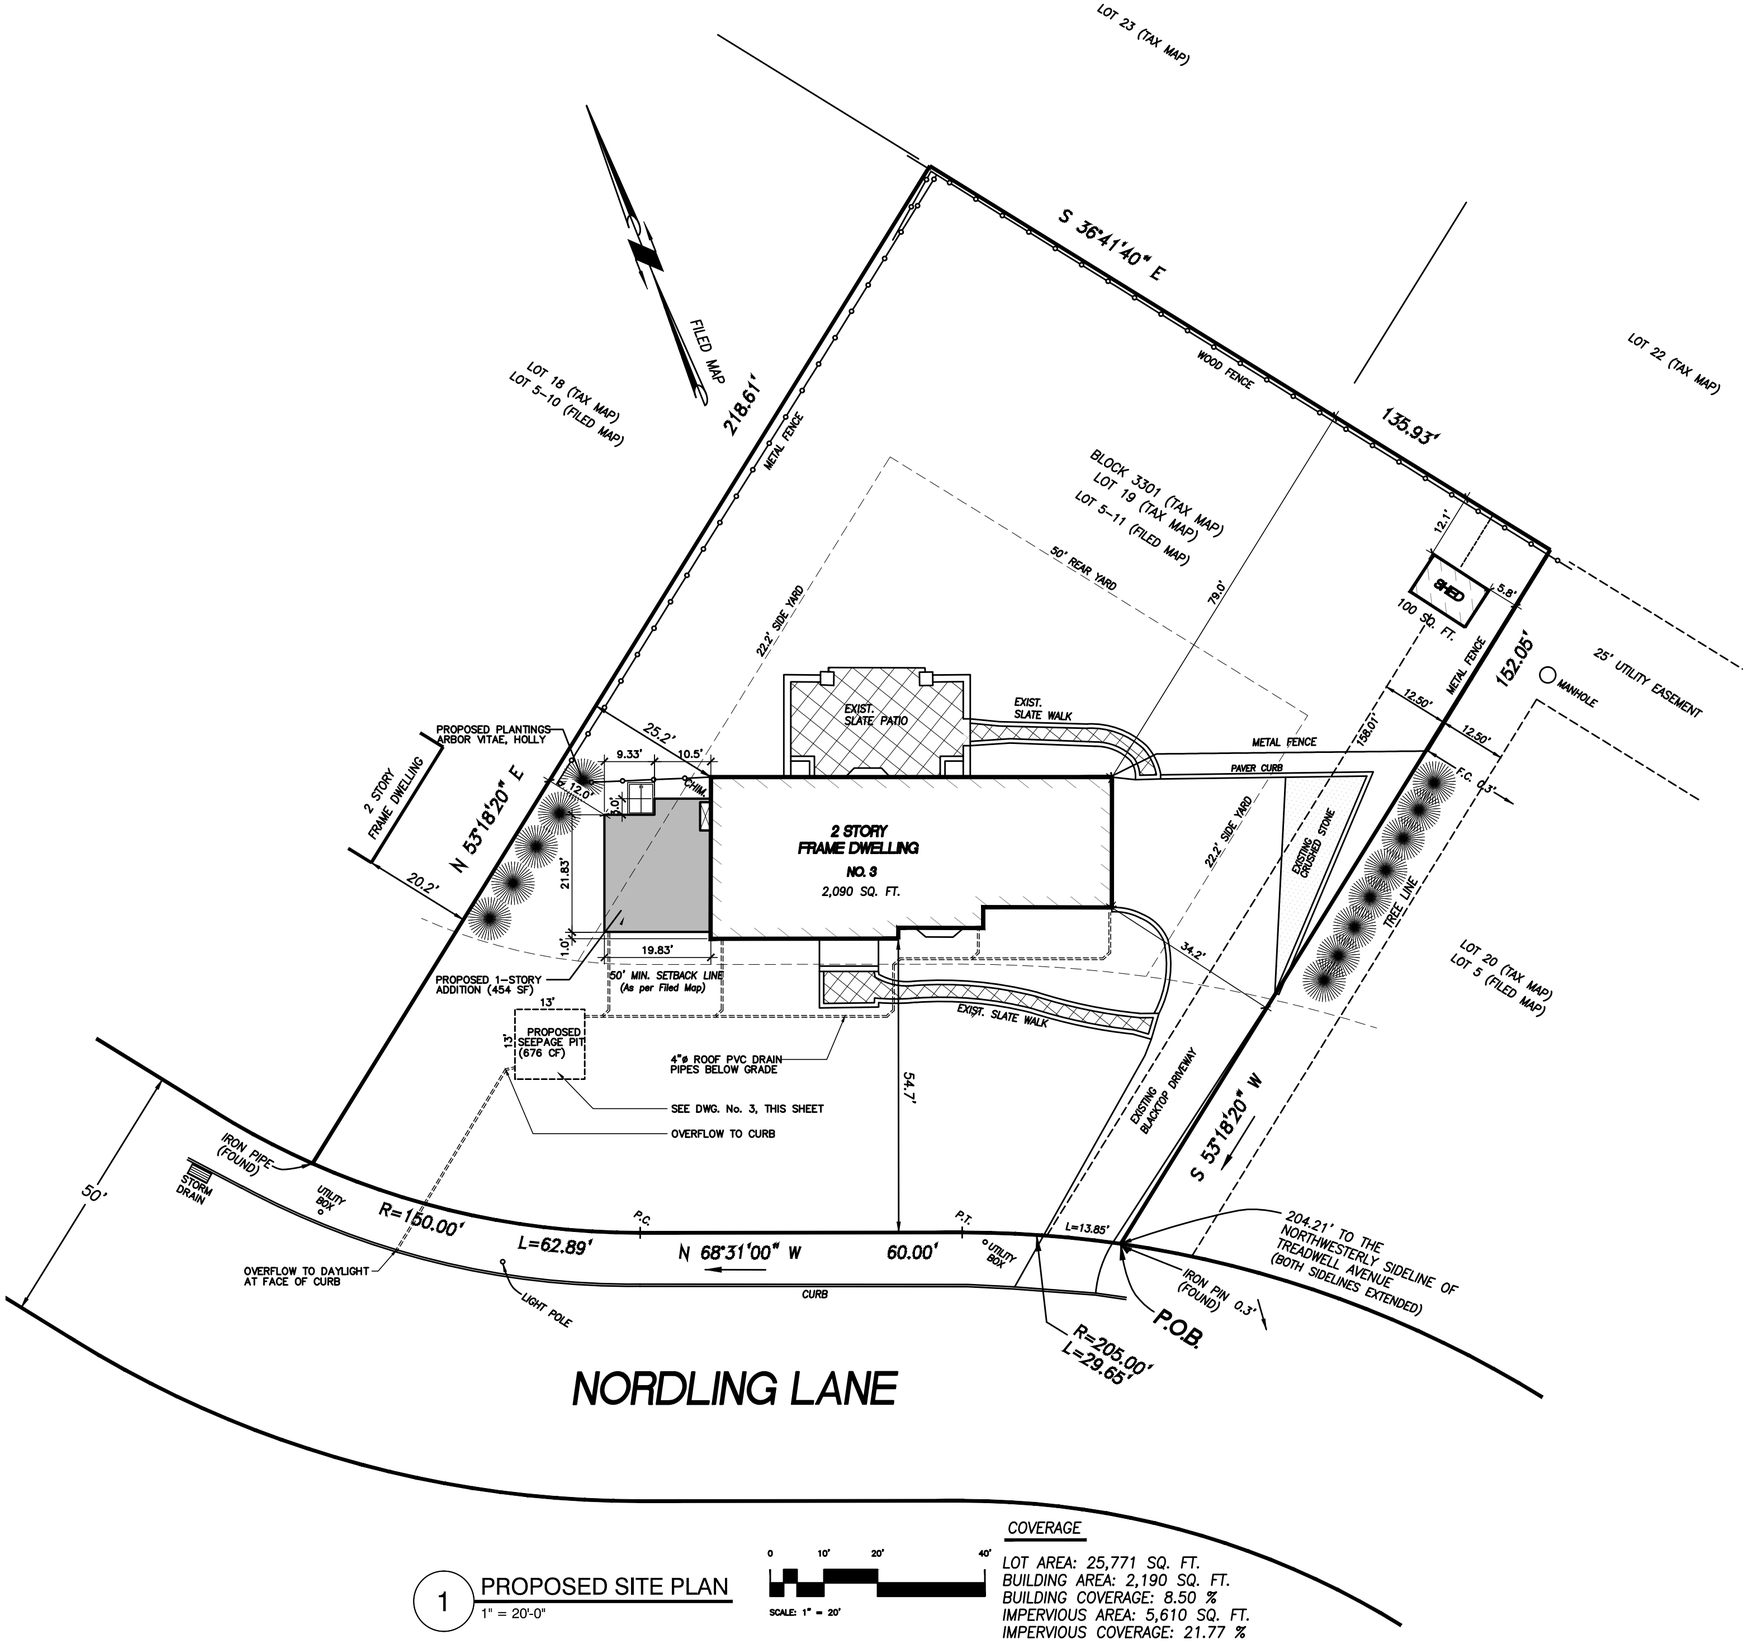

1 PROPOSED SITE PLAN
1" = 20'-0"

0 10' 20' 40'
SCALE: 1" = 20'

COVERAGE

LOT AREA: 25,771 SQ. FT.
BUILDING AREA: 2,190 SQ. FT.
BUILDING COVERAGE: 8.50 %
IMPERVIOUS AREA: 5,610 SQ. FT.
IMPERVIOUS COVERAGE: 21.77 %