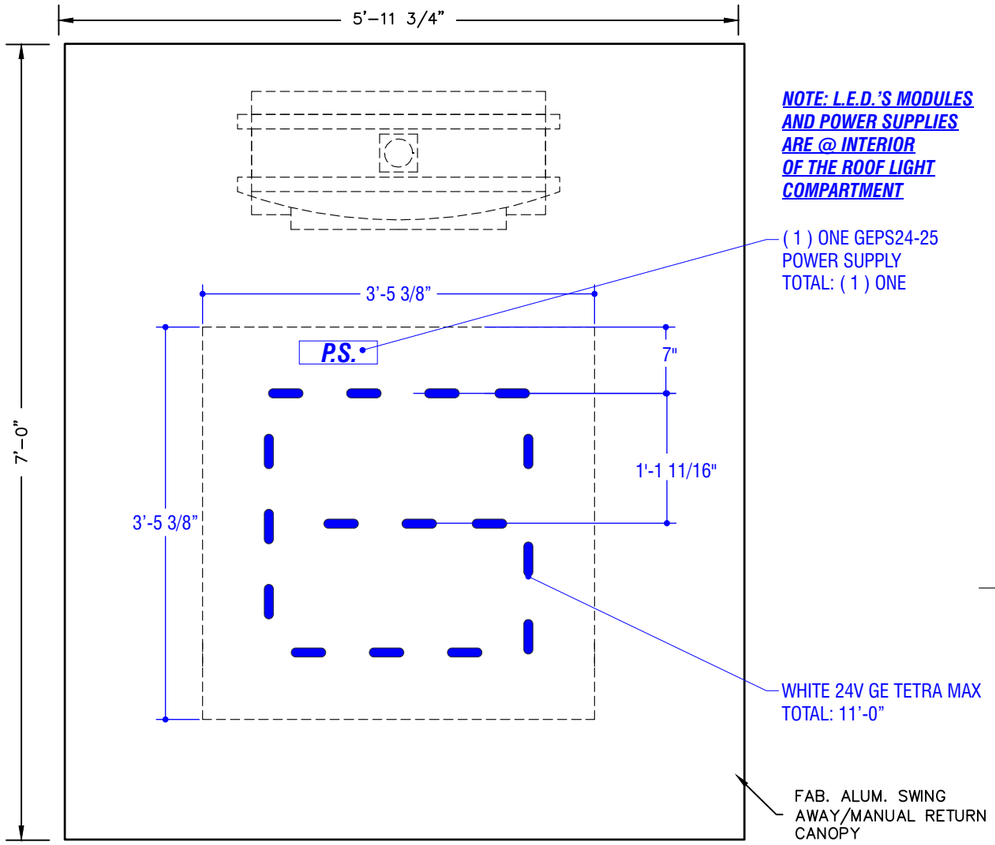

3 PLAN
SCALE: 3/4" = 1'-0"

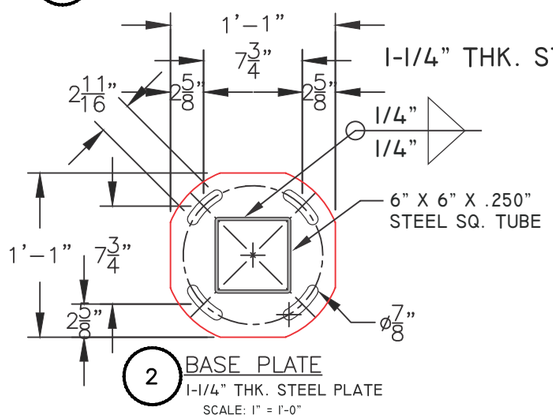

2 BASE PLATE
1-1/4" THK. STEEL PLATE
SCALE: 1" = 1'-0"

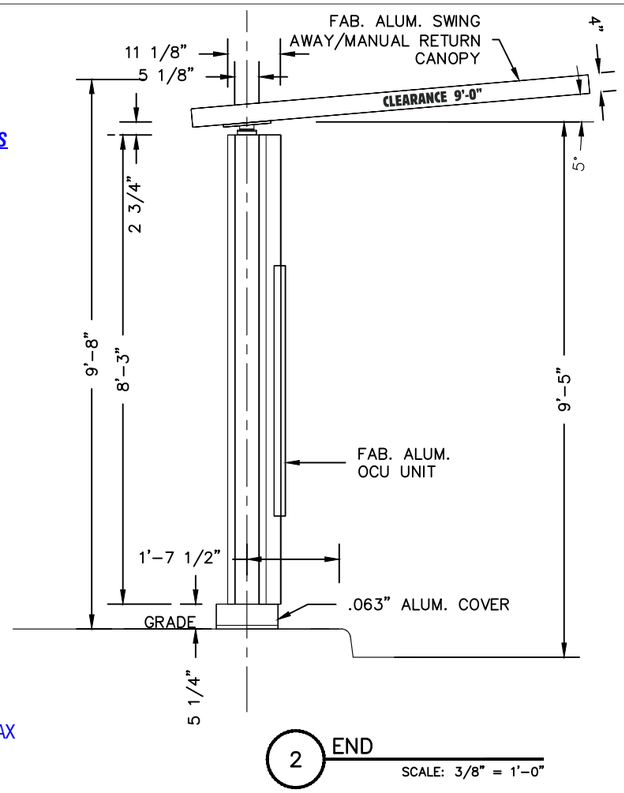

2 END
SCALE: 3/8" = 1'-0"

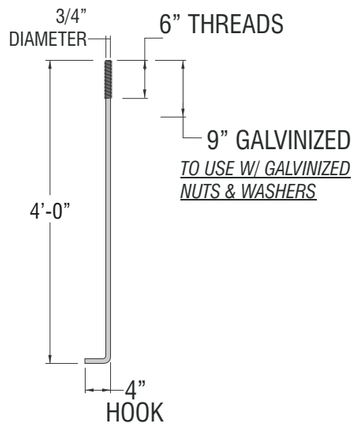

4 ANCHOR ROD DETAIL (TYP.)
SCALE: 1/2" =1'-0"

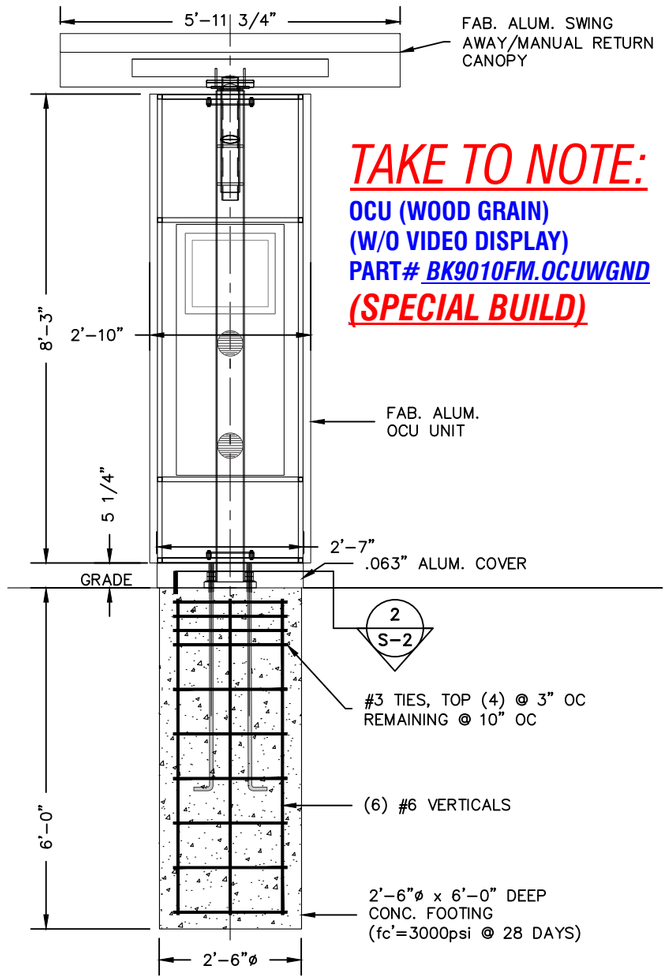

1 OCU ELEVATION SECTION
SCALE: 3/8" = 1'-0"

TAKE TO NOTE:

OCU (WOOD GRAIN)
(W/O VIDEO DISPLAY)
PART# *BK9010FM.OCUWGND*
(SPECIAL BUILD)

GENERAL NOTES:

1. CONTRACTOR SHALL VERIFY ALL DIMENSIONS AND CONDITIONS ON JOB SITE.
2. STRUCTURAL STEEL PIPE SHALL CONFORM TO NOTED SPECIFICATIONS.
3. STRUCTURAL STEEL SHAPES AND PLATES SHALL CONFORM TO ASTM A36.
4. WELDING SHALL CONFORM TO AWS D 1.1 & AISC SPECS.
5. ALL WELDING TO BE PERFORMED BY CERTIFIED WELDER.
6. ISOLATE ALUMINUM FROM STEEL.
7. ALL BOLT HOLES TO BE DRILLED OR PUNCHED.
8. SIGNS TO BE 6-FT HORIZONTAL & 12-FT VERTICAL FROM HIGH VOLTAGE WIRES.
9. CONCRETE TO HAVE f'c=3000 PSI MIN. @ 28 DAYS.
10. DESIGN IS BASED ON 175 MPH WIND, 3-SEC GUST, EXPOSURE C.

OCU (WOOD GRAIN)
(W/O VIDEO DISPLAY)
PART#
BK9010FM.OCUWGND

FILE NAME: 2019_BK 9010FM.OCUWGNND(NO VIDEO DISPLAY)

FEDERAL HEATH
VISUAL COMMUNICATIONS
www.FederalHeath.com
12704 DuPont Circle Tampa, FL 33626
(813) 855-4415 (800) 284-3284 Fax (813) 854-3037

Manufacturing Facilities:
Oceanside, CA - Euless, TX - Jacksonville, TX
Delaware, OH - Racine, WI

Office Locations:
Oceanside, CA - Las Vegas, NV - Laughlin, AZ
Idaho Falls, ID - Euless, TX - Jacksonville, TX - San Antonio, TX
Houston, TX - Corpus Christi, TX - Indianapolis, IN
Louisville, KY - Knoxville, TN - Grafton, WI - Delaware, OH
Willowbrook, IL - Tunica, MS - Atlanta, GA
Tampa, FL - Daytona Beach, FL - Orlando, FL

Building Quality Signage Since 1901

Revisions:
R1 JCR 3/19/20 NEW SITE PLAN & ELEVATIONS
R2 JCR 3/20/20 ADD SIGN "F"
R3 JK 5/21/20 ADD ADDITIONAL SPECIFICATIONS FOR MONUMENT SIGN (F)
R4 JK 6/05/20 CONFIRM SIGN E IS TO SCALE AND NOTE.

Colors Depicted In This Rendering May Not Match Actual Finished Materials. Refer To Product Samples For Exact Color Match.

Client Approval/Date:

Landlord Approval/Date:

Account Rep: Fiona Paul
Project Manager: Jeremy Moore
Drawn By: Jesthan Delcano/CHC

Underwriters Laboratories Inc. ELECTRICAL TO USE U.L. LISTED COMPONENTS AND SHALL MEET ALL N.E.C. STANDARDS
ALL ELECTRICAL SIGNS ARE TO COMPLY WITH U.L. 48 AND ARTICLE 600 OF THE N.E.C. STANDARDS, INCLUDING THE PROPER GROUNDING AND BONDING OF ALL SIGNS.

Project / Location:
Store#: 1366
317 MAIN ST
MADISON, NJ 07940

Job Number: 23-55534-10
Date: September 06, 2019
Sheet Number: 10 Of 16
Design Number: 23-55534-10 R4

This original drawing is provided as part of a planned project and is not to be exhibited, copied or reproduced without the written permission of Federal Heath Sign Company, LLC or its authorized agent. © FHSC