A / A-5 EXTERIOR ELEVATION
SCALE: 1/8"=1'-0"

B / A-5 EXTERIOR ELEVATION
SCALE: 1/8"=1'-0"

EXTERIOR FINISH LEGEND

1. ASPHALT ROOF SHINGLES
2. DECORATIVE BRACKETS
3. PREFINISHED CEMENT FIBER TRIM
4. PREFINISHED CEMENT FIBER PANELS
5. WINDOW / DOOR STUCCO TRIM
6. BRICK VENEER
7. PVC TRIM BOARD
8. VINYL WINDOWS (SEE SCHEDULES AND NOTES)
9. VINYL DOORS (SEE SCHEDULES AND NOTES)
10. ALUMINUM & GLASS DOORS (SEE SCHEDULES AND NOTES)
11. DECORATIVE IRON WORK (PRE-FINISHED ALUMINUM)
12. OVERHEAD GARAGE PANEL DR.
13. DECORATIVE LIGHT FIXTURES (AS SELECTED, SEE PLAN)

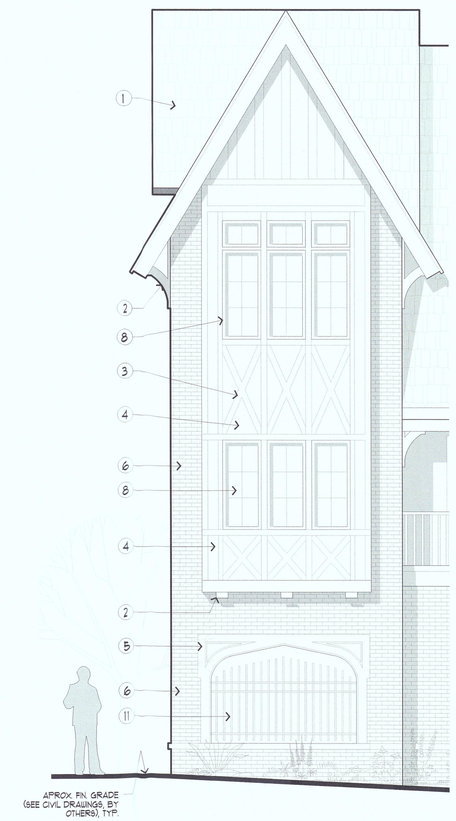

C / A-5 PART. ENLARGED ELEV.
SCALE: 1/4"=1'-0"

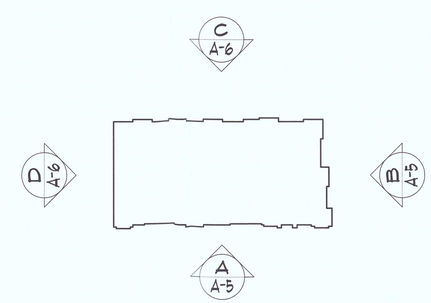

ELEVATION KEY PLAN
NO SCALE

BLACKBIRD GROUP ARCHITECTS LLC
TEL. 973.954.4650
PO BOX 5943
NEWARK, NEW JERSEY 07105
CERT. OF AUTHORIZATION 21AC00099200

PROPOSED MIXED-USE DEVELOPMENT
4 COMMUNITY PLACE
MADISON, NEW JERSEY

1	ISSUE FOR REVIEW	2-3-18
2	ISSUE FOR APPROVALS	5-11-20
3	ISSUE FOR APPROVALS	5-14-20
4	ISSUE FOR APPROVALS	8-18-20

AVELINO MARTINEZ, RA
NJ AI-18292

EXTERIOR ELEVATIONS

DRAWING NO.
A-5

PROJ. NO.: 19126