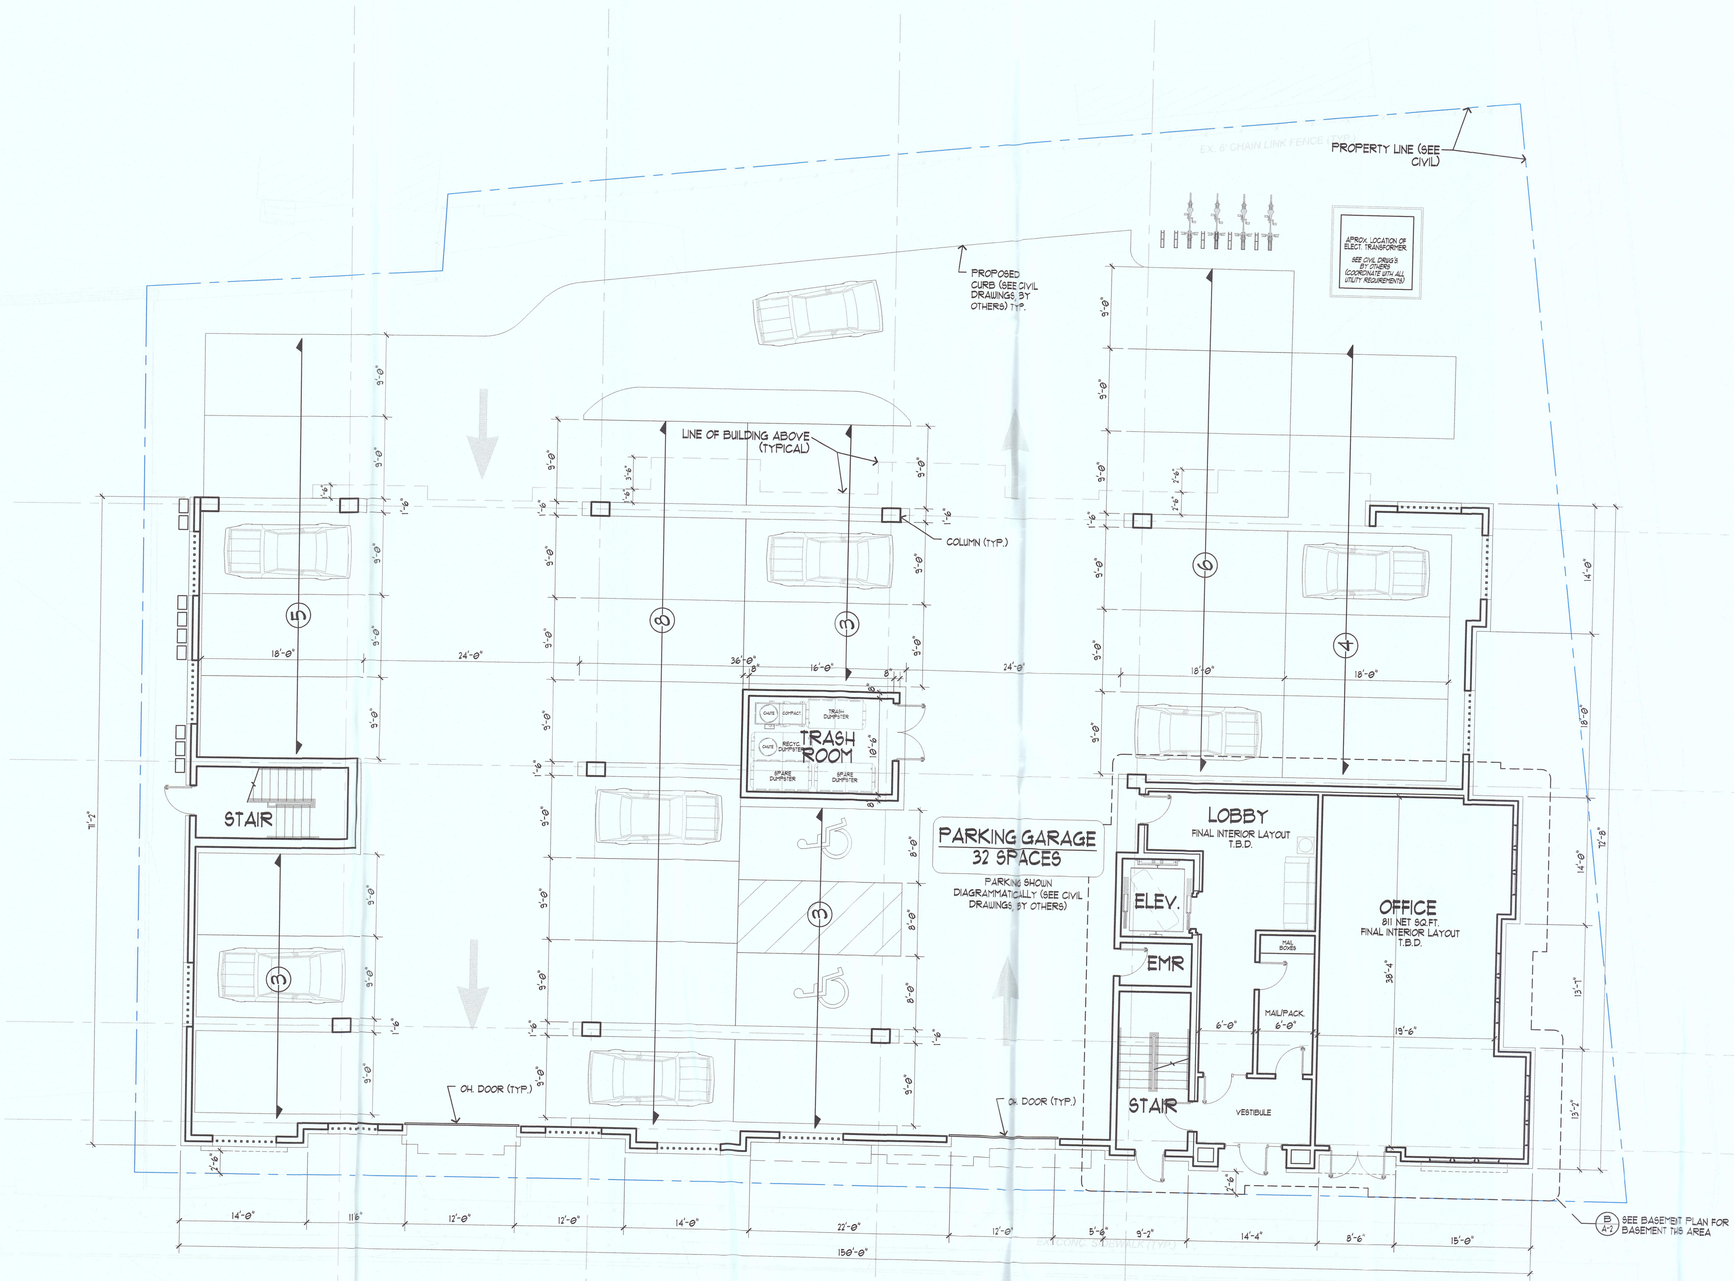

N

A / A-1 FIRST FLOOR PLAN
SCALE: 1/8"=1'-0"

BLACKBIRD GROUP ARCHITECTS LLC
TEL. 973.954.4650
PO BOX 5943
NEWARK, NEW JERSEY 07105
CERT. OF AUTHORIZATION 21AC00099200

MIXED-USE DEVELOPMENT

4 COMMUNITY PLACE
MADISON, NEW JERSEY

1	ISSUE FOR APPROVALS	10-1-20

AVELINO MARTINEZ, RA
NJ AI-18292

ALTERNATE FIRST FLOOR PLAN

DRAWING NO.

A-8

PROJ. NO.: 19126