C
A-6
EXTERIOR ELEVATION
SCALE: 1/8"=1'-0"

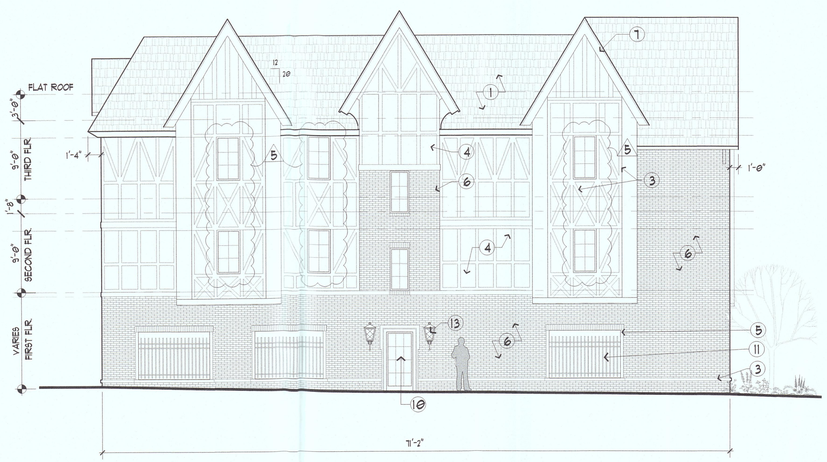

D
A-6
EXTERIOR ELEVATION
SCALE: 1/8"=1'-0"

EXTERIOR FINISH LEGEND

1. ASPHALT ROOF SHINGLES
2. DECORATIVE BRACKETS
3. PREFINISHED CEMENT FIBER TRIM
4. PREFINISHED CEMENT FIBER PANELS
5. WINDOW / DOOR STUCCO TRIM
6. BRICK VENEER
7. PVC TRIM BOARD
8. VINYL WINDOWS (SEE SCHEDULES AND NOTES)
9. VINYL DOORS (SEE SCHEDULES AND NOTES)
10. ALUMINUM & GLASS DOORS (SEE SCHEDULES AND NOTES)
11. DECORATIVE IRON WORK (PRE-FINISHED ALUMINUM)
12. OVERHEAD GARAGE PANEL DR.
13. DECORATIVE LIGHT FIXTURES (AS SELECTED, SEE PLAN)

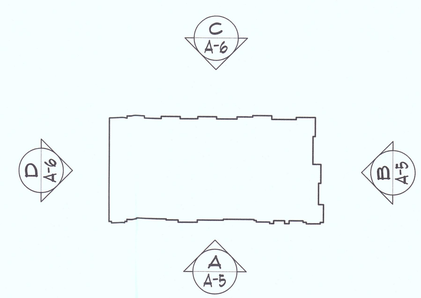

ELEVATION KEY PLAN
NO SCALE

BLACKBIRD GROUP ARCHITECTS LLC
TEL. 973.954.4650
PO BOX 5943
NEWARK, NEW JERSEY 07105
CERT. OF AUTHORIZATION 21AC00099200

MIXED-USE DEVELOPMENT

PROPOSED
4 COMMUNITY PLACE
MADISON, NEW JERSEY

1	ISSUE FOR REVIEW	2-3-18
2	ISSUE FOR APPROVALS	5-11-20
3	ISSUE FOR APPROVALS	5-14-20
4	ISSUE FOR APPROVALS	8-18-20
5	ISSUE FOR APPROVALS	10-6-20

AVELINO MARTINEZ, RA
NJ AI-18292

EXTERIOR ELEVATIONS

DRAWING NO.
A-6

PROJ. NO.: 19126