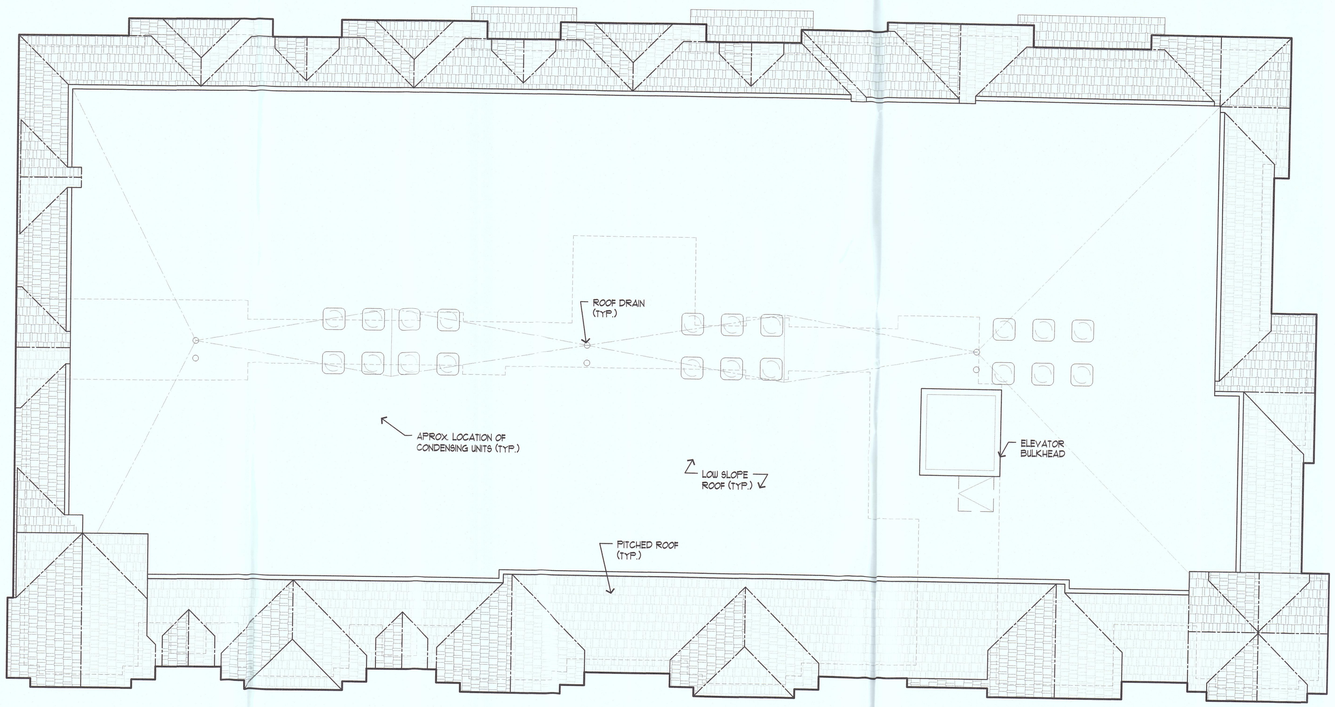

A / A-4 ROOF PLAN
SCALE: 1/8"=1'-0"

BLACKBIRD GROUP ARCHITECTS LLC
TEL. 973.954.4650
PO BOX 5943
NEWARK, NEW JERSEY 07105
CERT. OF AUTHORIZATION 21AC00099200

PROPOSED
MIXED-USE DEVELOPMENT
4 COMMUNITY PLACE
MADISON, NEW JERSEY

1	ISSUE FOR REVIEW	2-3-18
2	ISSUE FOR APPROVALS	5-11-20
3	ISSUE FOR APPROVALS	5-14-20
4	ISSUE FOR APPROVALS	8-18-20

AVELINO MARTINEZ, RA
NJ AI-18292

ROOF PLAN

DRAWING NO.
A-4

PROJ. NO.: 19126