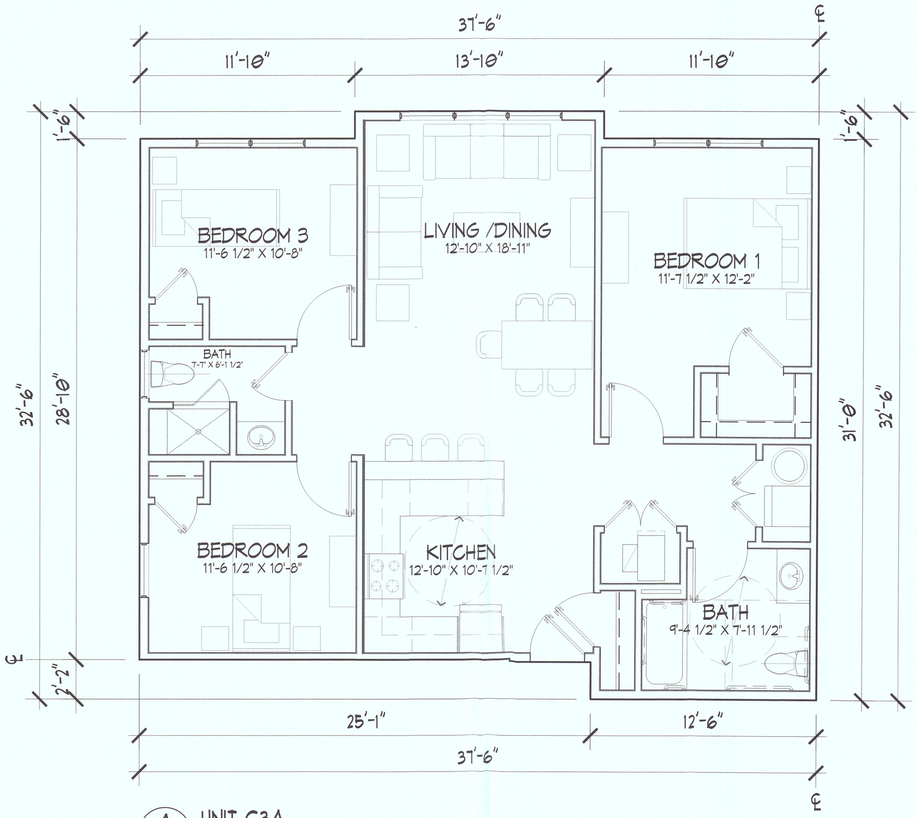

A / A-7 UNIT C3A
SCALE: 1/4"=1'-0"
PRELIMINARY LAYOUT SHOWN, SUBJECT TO FURTHER DESIGN DEVELOPMENT

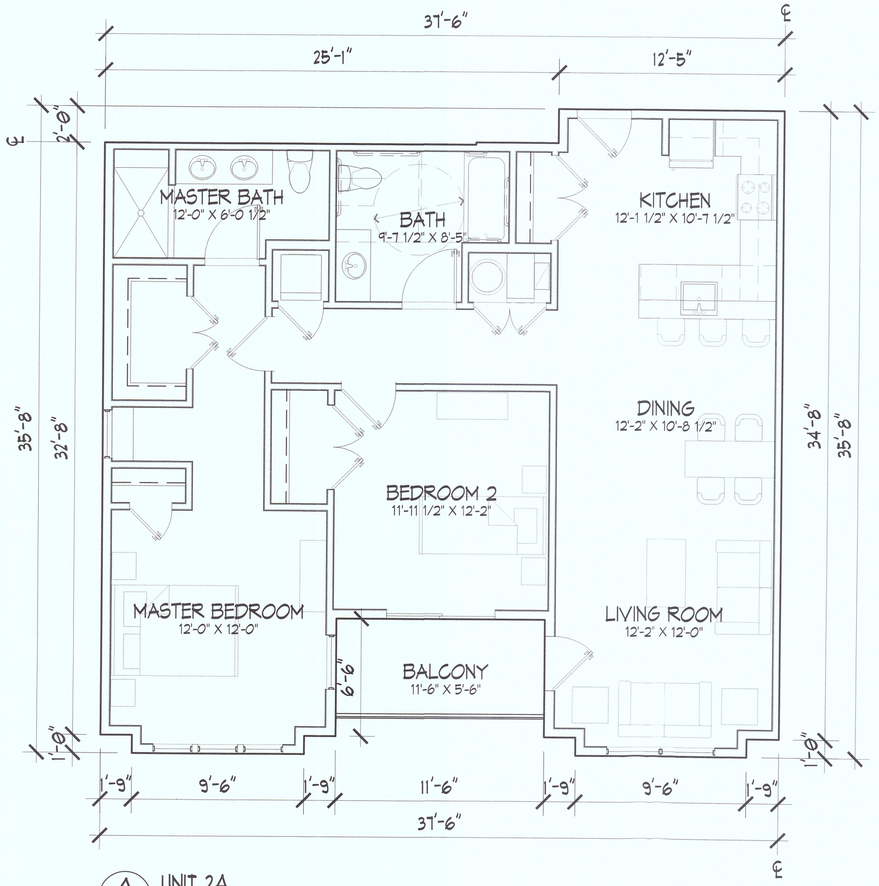

A / A-7 UNIT 2A
SCALE: 1/4"=1'-0"
PRELIMINARY LAYOUT SHOWN, SUBJECT TO FURTHER DESIGN DEVELOPMENT

BLACKBIRD GROUP ARCHITECTS LLC
TEL. 973.954.4650
PO BOX 5943
NEWARK, NEW JERSEY 07105
CERT. OF AUTHORIZATION 21AC00099200

PROPOSED MIXED-USE DEVELOPMENT
4 COMMUNITY PLACE
MADISON, NEW JERSEY

1	ISSUE FOR APPROVALS	10-6-20

AVELINO MARTINEZ, RA
NJ AI-18292

UNIT PLANS

DRAWING NO.
A-7

PROJ. NO.: 19126