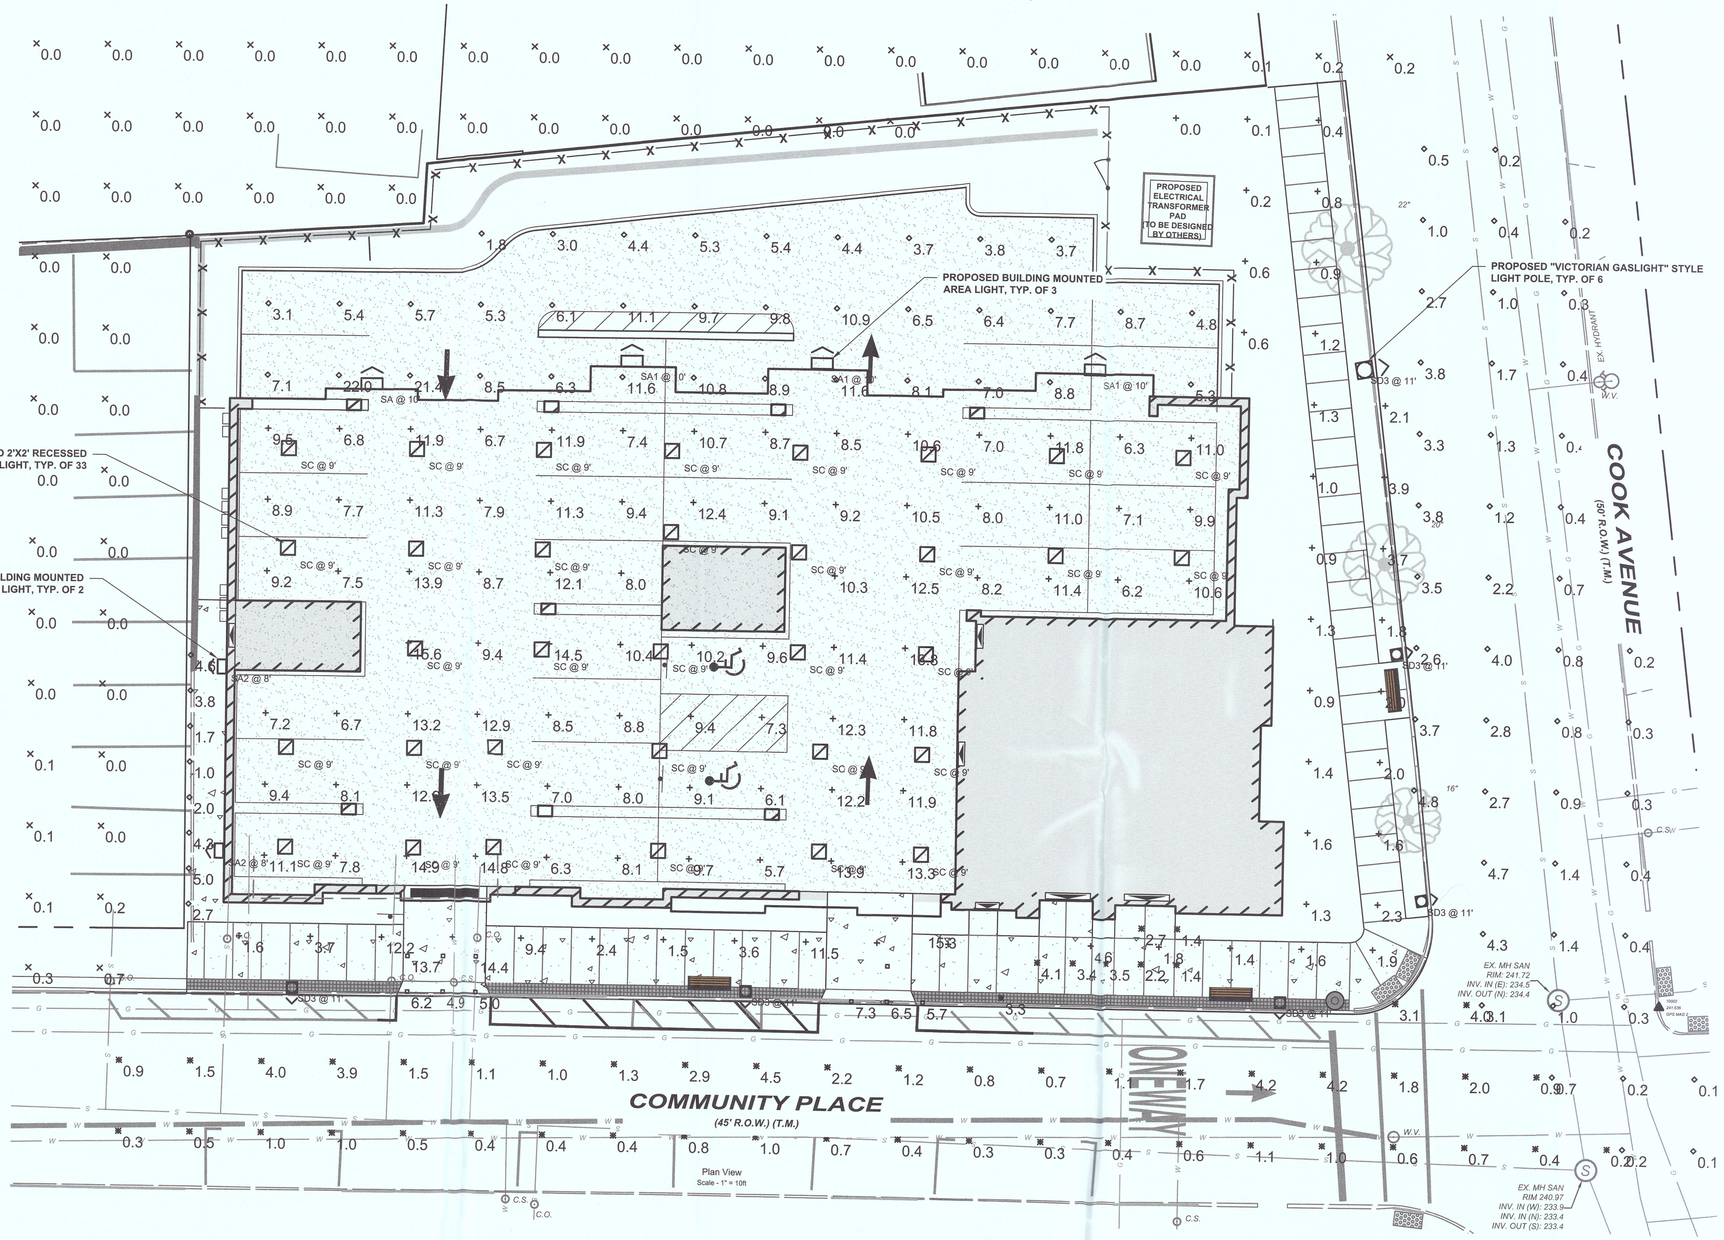

SITE LIGHTING SCHEDULE

SYMBOL	DESCRIPTION	QUANTITY
SD3	12.5' HT. 'VICTORIAN GASLIGHT" STYLE LIGHT POLE	6
SA1	BUILDING MOUNTED AREA LIGHT	4
SA2	BUILDING MOUNTED SITE SERCURITY LIGHT	2
SC	2'X2' RECESSED PANEL LIGHT	33

10 0 10 20 30

SCALE: 1"=10'

N.J.S.P.C.S. (NAD-83)

NOTICE

THIS DRAWING AND ALL INFORMATION CONTAINED HEREIN IS AUTHORIZED FOR USE ONLY BY THE PARTY FOR WHOM THE WORK WAS CONTRACTED OR TO WHOM IT IS CERTIFIED.

THIS DRAWING MAY NOT BE COPIED, REUSED, DISCLOSED, DISTRIBUTED, OR RELIED UPON FOR ANY OTHER PURPOSE WITHOUT THE WRITTEN CONSENT OF SUBURBAN CONSULTING ENGINEERS, INC.

PER N.J.A.C. ELECTRONIC SUBMISSIONS NOT CONTAINING A VALID DIGITAL SEAL OR PAPER COPIES NOT CONTAINING A RAISED SEAL ARE NOT ORIGINALS AND MAY HAVE BEEN ALTERED.

© COPYRIGHT 2020 SUBURBAN CONSULTING ENGINEERS, INC.™

ALL RIGHTS RESERVED

DESCRIPTION	NO.	DATE:	BY:	CHK:
REVISED PER RECEIVED COMMENTS	B	10/09/2020	KAK	CJS
REVISED PER RECEIVED COMMENTS	A	08/21/2020		

REVISIONS

DRAWN BY: CVF 05/14/2020

CHECKED BY: CJS 05/14/2020

CHECKED BY:

DAREN J. PHIL, PE
NJ PROFESSIONAL ENGINEER
LICENSE NO: 24GE03610100

DATE: 05/14/2020

SUBURBAN CONSULTING ENGINEERS, INC.
COA NO.: 24GA28037500
24GB27004200
- Civil Engineers - Municipal Engineers -
- Landscape Architects -
- Planners - Environmentalists - Land Surveyors -
96 US Highway 206, Suite 101
Flanders, N.J. 07836 - 973.398.1776
2430 Highway 34, Bldg. A Suite 1R
Wall, N.J. 08736 - 732.282.1776

EXCELLENCE ♦ ECONOMY ♦ ENVIRONMENT

PRELIMINARY AND FINAL MAJOR SITE PLAN FOR PARK VALLEY DEVELOPMENT

No. 4 COMMUNITY PLACE, BLOCK 1501 LOT 4

BOROUGH OF MADISON, COUNTY OF MORRIS, STATE OF NEW JERSEY

SITE LIGHTING PLAN

PROJECT NUMBER: SCE-11521.011

SCALE: 1" = 10'

SHEET 7 OF 11

REVISION B

E:\SCE\Madison\11521 Madison\11521.011 4 Community Place\Sheets\11521.011 07 Lighting Plan.dwg Thu, Oct 08, 2020 - 11:56am kkemper SUBURBAN CONSULTING ENGINEERS, INC.