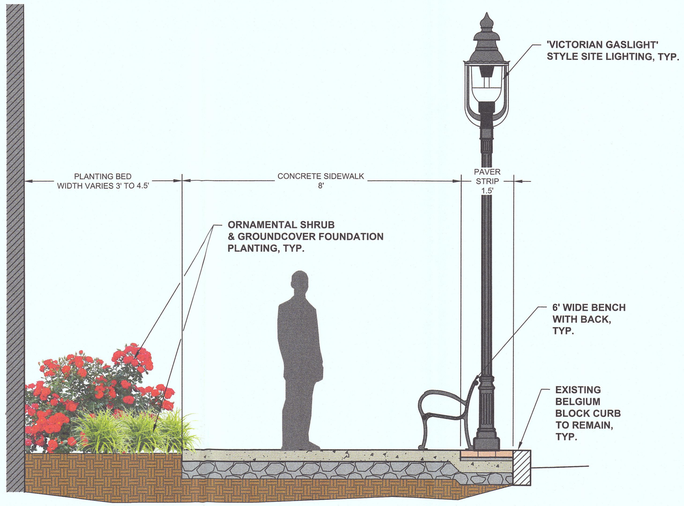

COMMUNITY PLACE STREETSCAPE TYPICAL SECTION 1

1" = 2'-0"

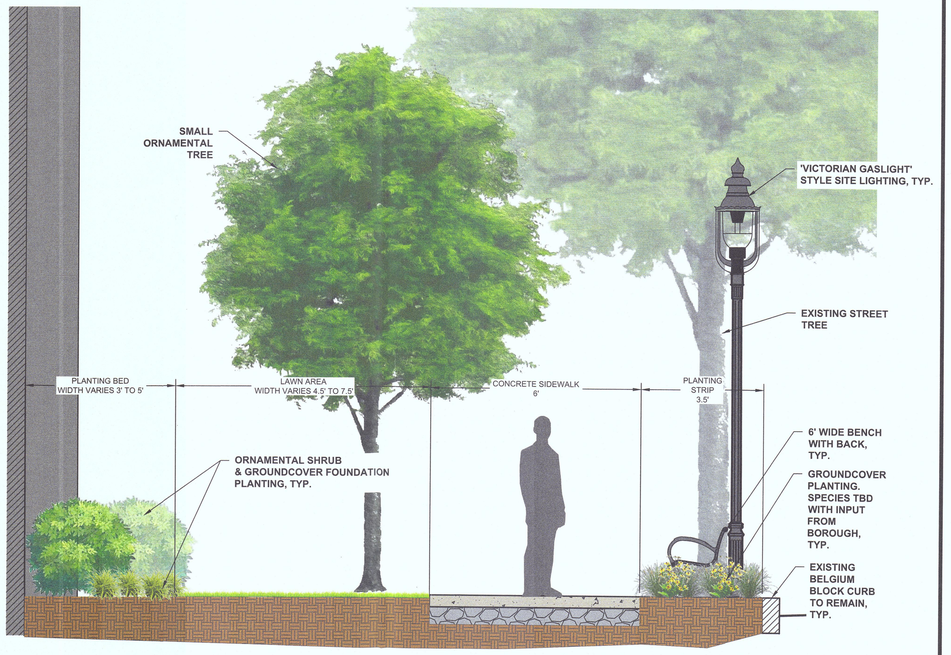

COOK AVENUE STREETSCAPE TYPICAL SECTION 1

1" = 2'-0"

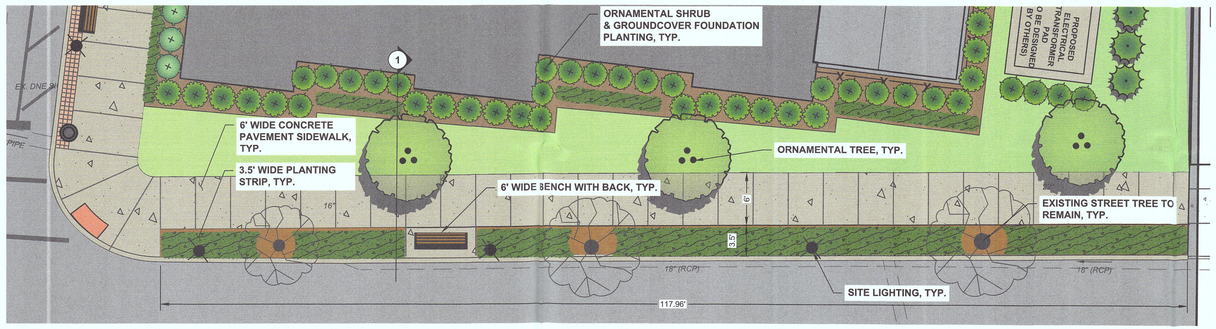

COOK AVENUE STREETSCAPE PLAN ENLARGEMENT

1" = 8'- 0"

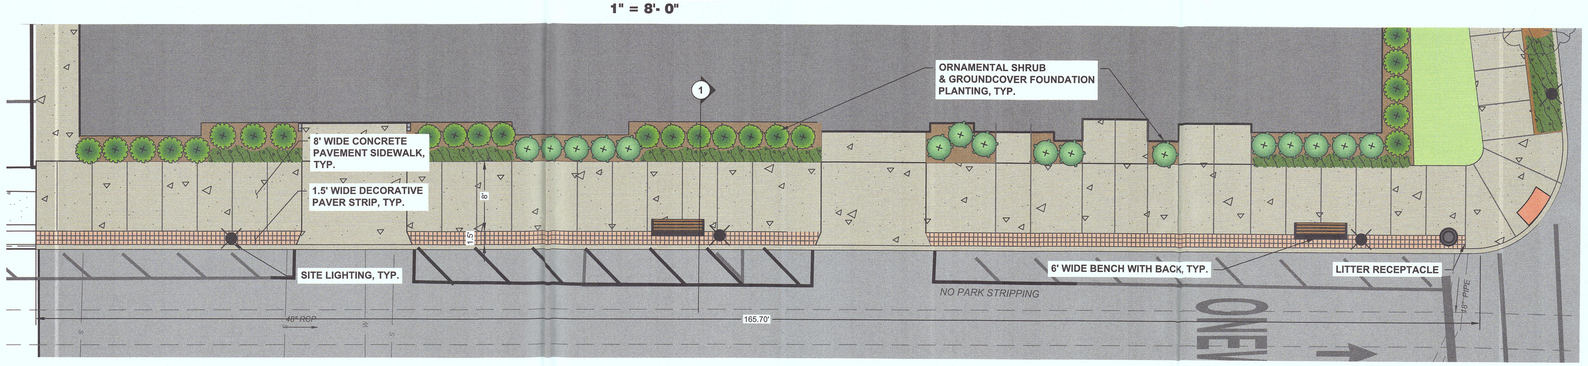

COMMUNITY PLACE STREETSCAPE PLAN ENLARGEMENT

1" = 8'- 0"

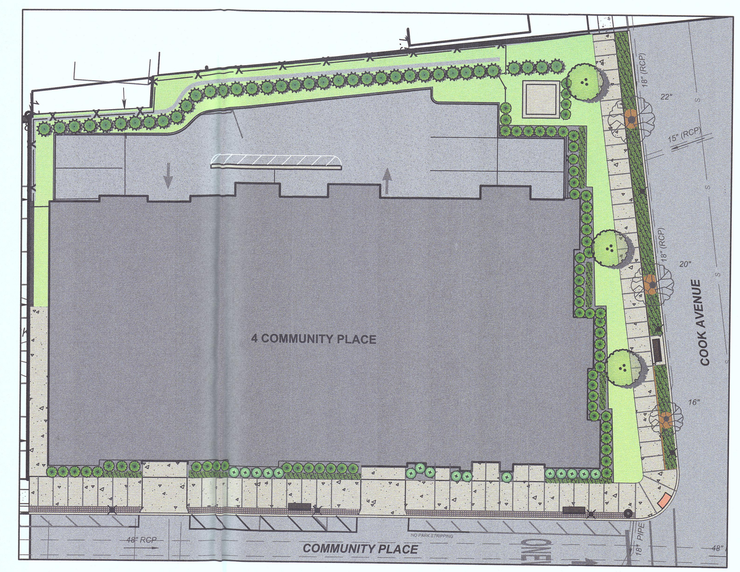

KEY PLAN

N.T.S.

4 COMMUNITY PLACE
BOROUGH OF MADISON,
MORRIS COUNTY, NEW JERSEY
STREETSCAPE IMPROVEMENT EXHIBIT
10/09/2020

SUBURBAN CONSULTING ENGINEERS, INC.