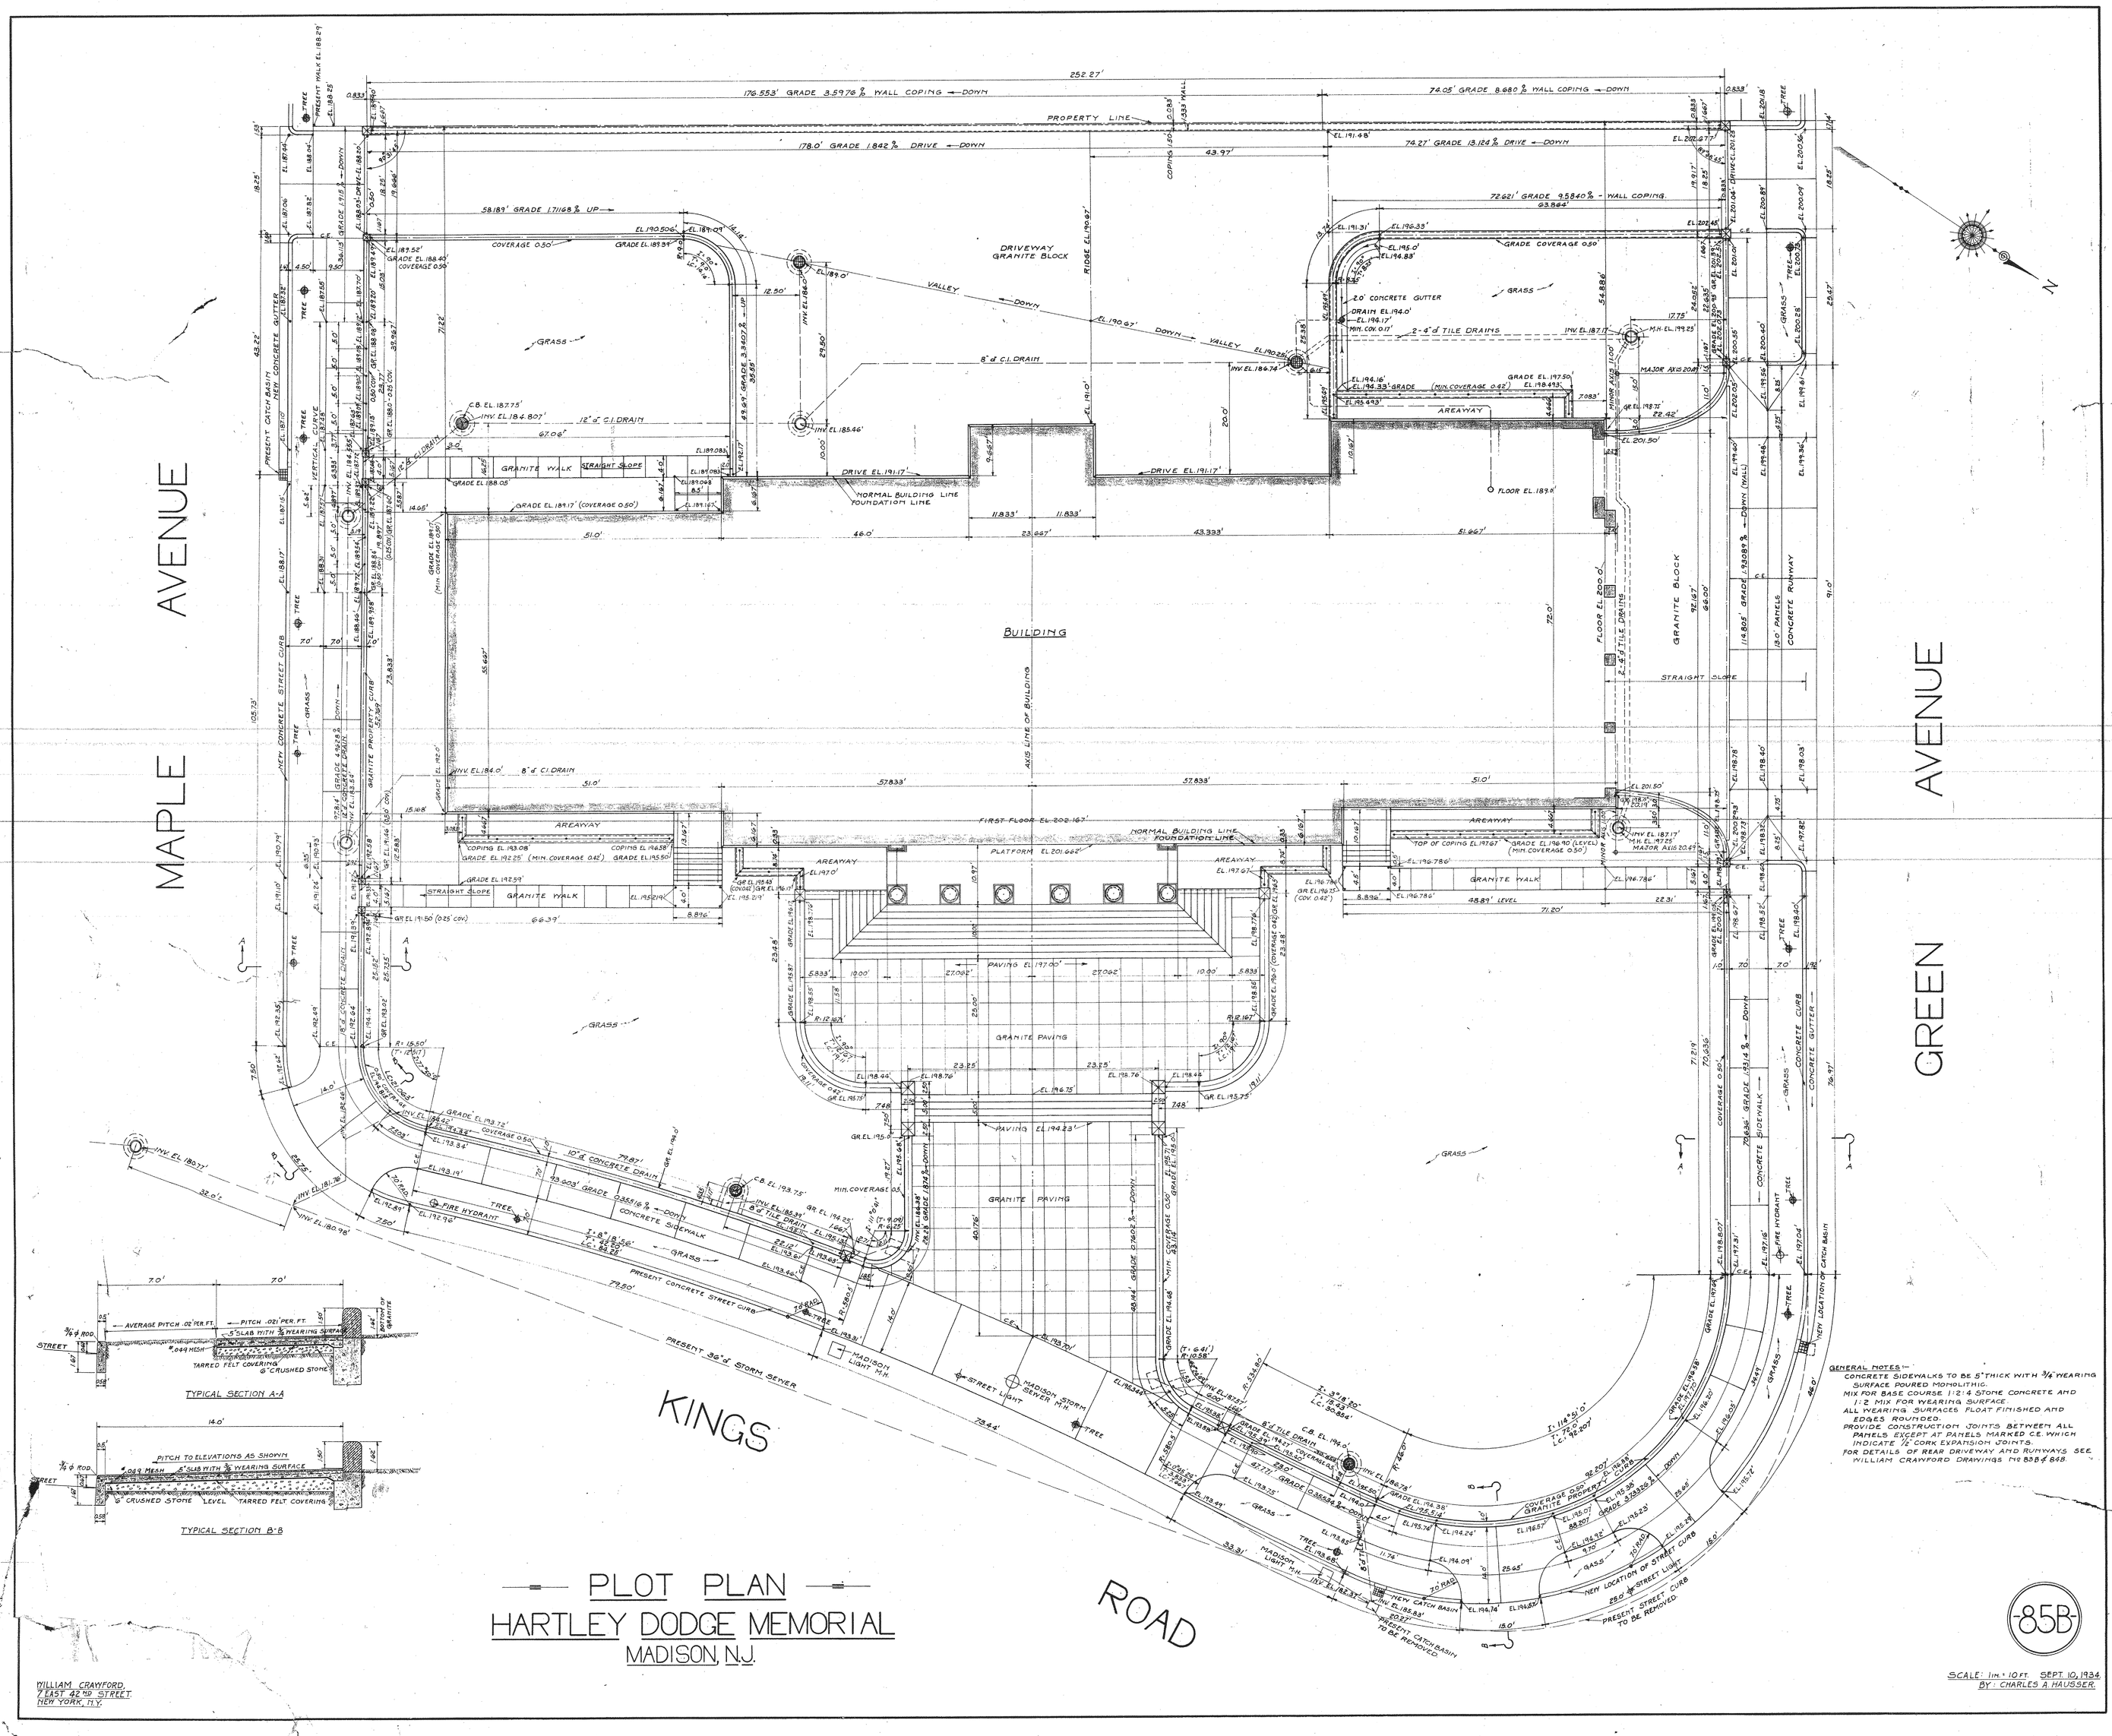

PLOT PLAN
HARTLEY DODGE MEMORIAL
MADISON, N.J.